NEW SINGLE FAMILY HOME: 32 CANAL DRIVE

LAWRENCE TOWNSHIP, NJ - REVISED

2 LEFT ELEVATION
N.T.S.

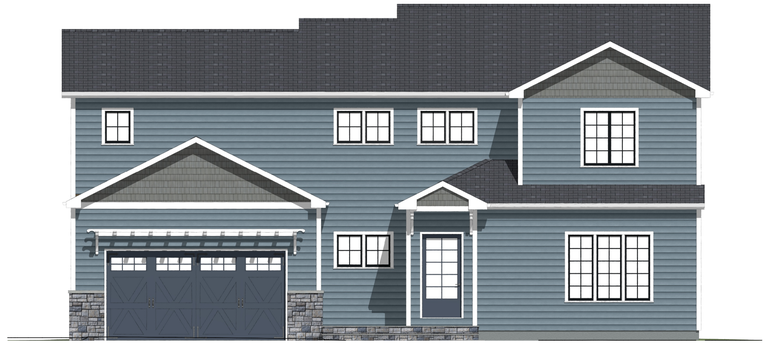

1 FRONT ELEVATION
N.T.S.

3 REAR ELEVATION
N.T.S.

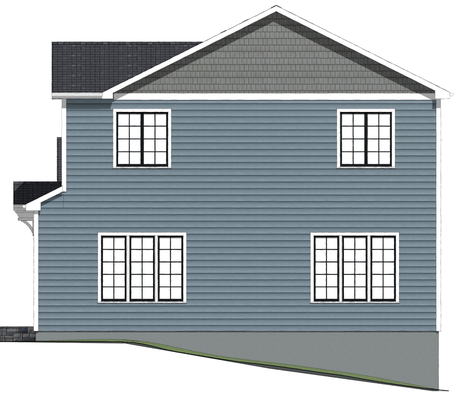

4 RIGHT ELEVATION
N.T.S.

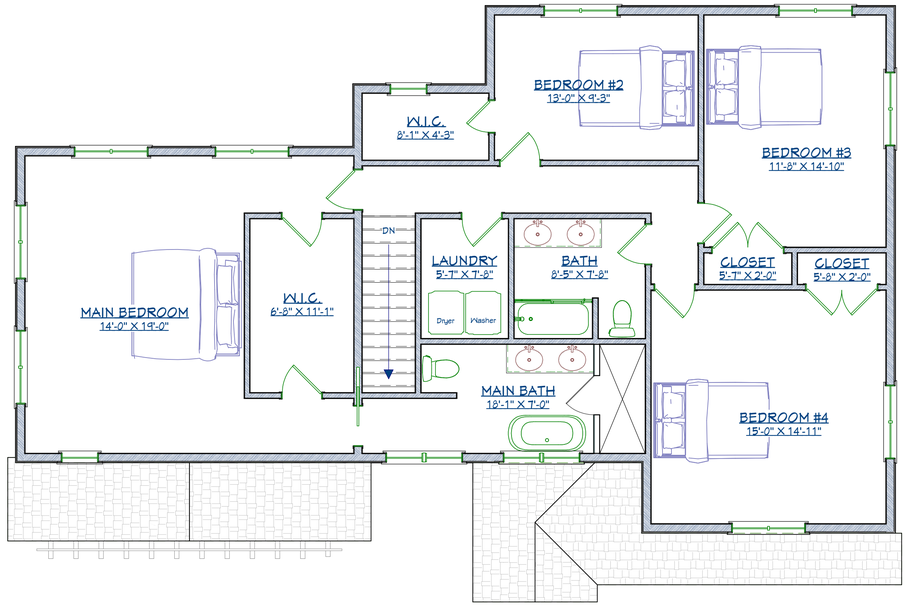

2 SECOND FLOOR PLAN
SCALE: 1/4" = 1'-0"

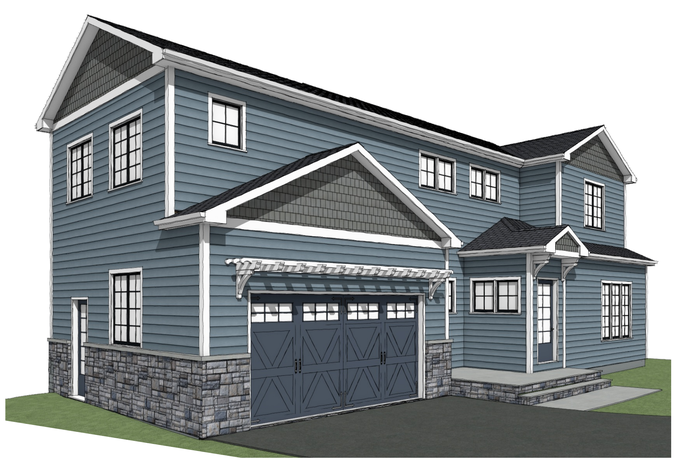

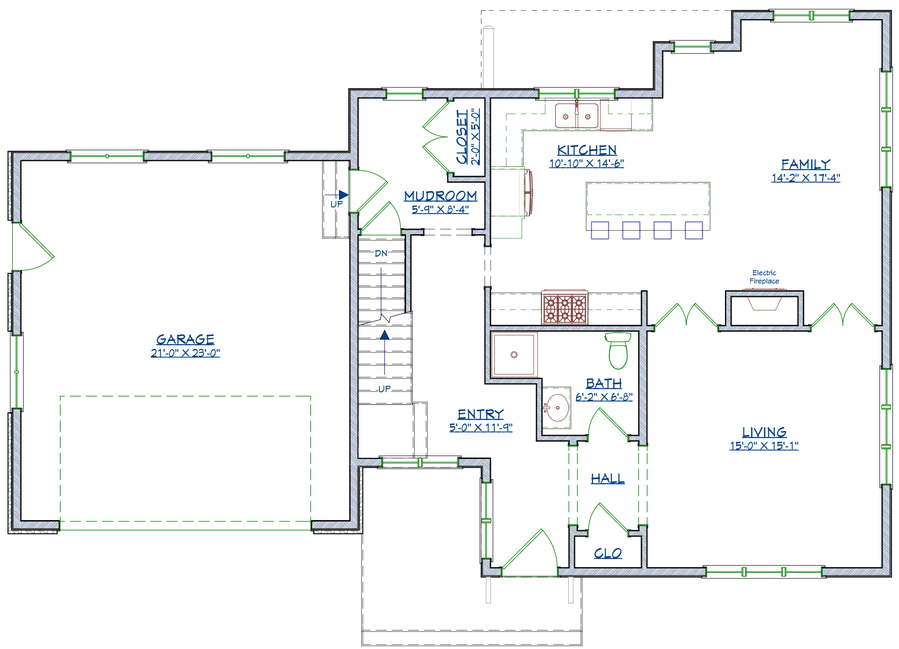

1 FIRST FLOOR PLAN
SCALE: 1/4" = 1'-0"

REVISIONS

NO.	DATE	DESCRIPTION

LIONEL A. SCRIVEN
NJ ARCHITECT LICENSE
NUMBER 13358
PA REGISTRATION
NUMBER RA-024966

Lionel A. Scriven
Architect LLC
45 delaware avenue
lambertville, new jersey 08530
609.947.4069 LionelA.ScrivenArchitect.com

LAS

PROJECT NAME: 32 CANAL DRIVE LAWRENCE TOWNSHIP, NJ - REVISED

DATE: 3/17/2025
PROJECT #
SCALE: AS NOTED
DRAWN BY: LAS

SHEET TITLE

A-1

SHEET 1 OF 1